PARCEL NO.	GRANTOR	SHEET NO.	BEGINNING STATION	ENDING STATION	TAKING (IN SF.)	RIGHTS
8	ERNEST C. GRATZ	ROW-1	19+75R	20+24R	SEE R.O.W AREA NOTE	CULVERT AND DRAINAGE (P) CONSTRUCTION
9	ALBERT AND TIMOTHY ORDWAY	ROW-1	16+95R	17+88R	329.2	SLOPE (T) ALTERATION
			17+23R	17+76R	135.6	SIDEWALK (P) CONSTRUCTION

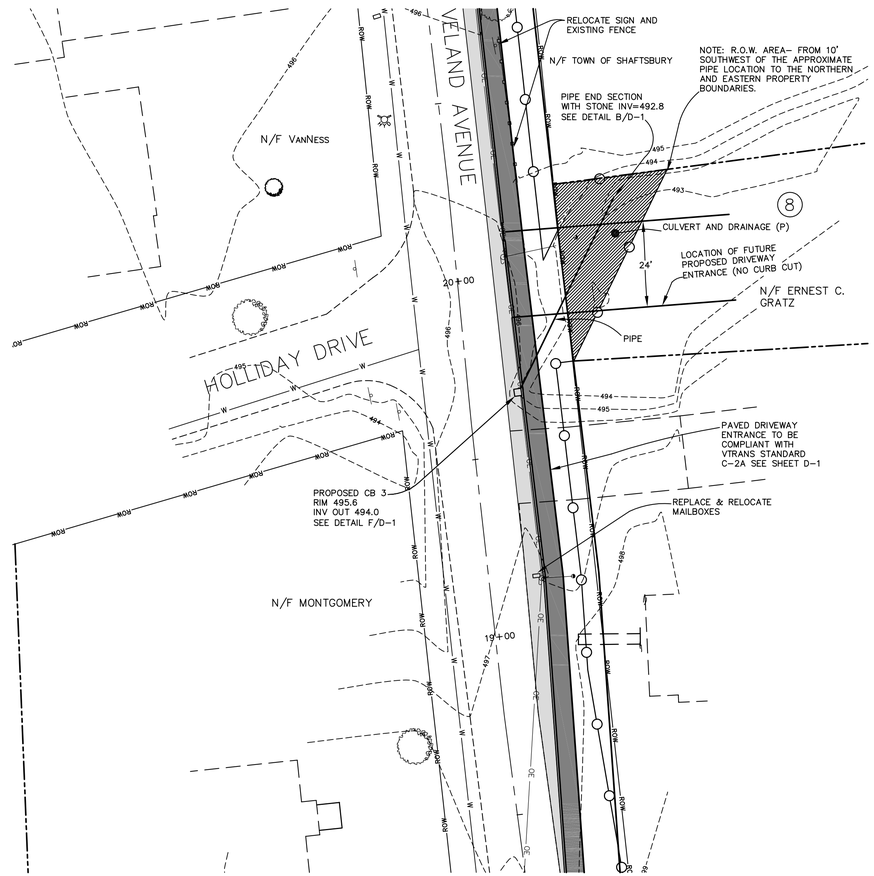

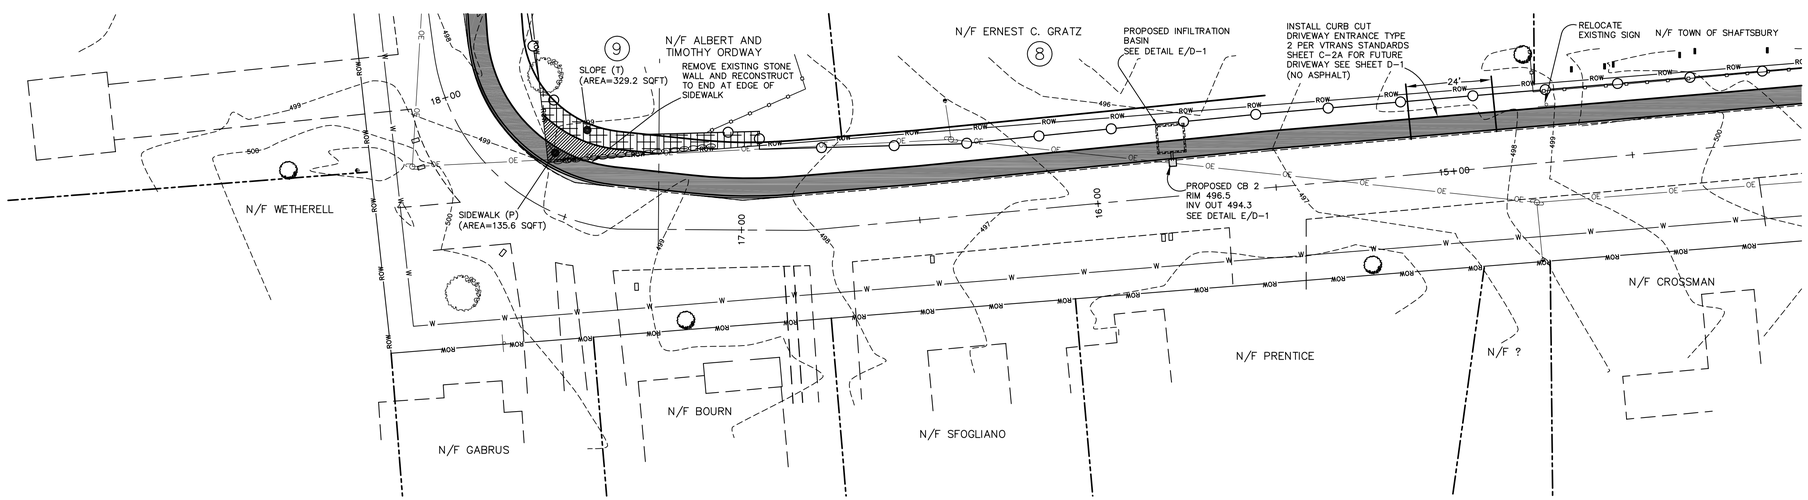

LEGEND

	EXISTING	PROPOSED
BUFFER		
BUILDING		
CATCH BASIN		
CENTERLINE		
CONTOUR	500	100
CURB		
CURB STOP		
EASEMENT		
EDGE OF WATER		
FENCE		
GRAVEL		
HYDRANT		
LIGHT		
PAVEMENT		
OVERHEAD POWER	OE	OE
PROPERTY LINE		
RIGHT OF WAY	ROW	ROW
SANITARY SEWER	S	S
SETBACK		
SEWER MANHOLE	S	S
SIDEWALK		
SIGNAGE		
STORM MANHOLE	D	D
STORM SEWER	St.S	St.S
TREE LINE		
UNDERGROUND POWER	UE	UE
UTILITY POLE		
VALVE		
WATER LINE	W	W
WETLAND	WET	WET
MAILBOX		
HEADSTONE		
LIMITS OF CONSTRUCTION		

GRAPHIC SCALE

20 0 10 20 40 80

(IN FEET)
1 inch = 20 ft.

RIGHT OF WAY PLANS
THIS SHEET FOR ROW
USE ONLY

REVISIONS	BY

ESPC
CIVIL AND ENVIRONMENTAL ENGINEERING
P.O. BOX 212, WILLISTON, VT. 05495
WWW.ESPC-CONSULTING.COM
TEL: 802-383-0486

STP EH 06(17)
"THE BLOCK" SIDEWALK
TOWN OF SHAFTSBURY
SHAFTSBURY, VERMONT

	SUBMITTED	APPROVED
CONCEPTUAL	☒	☒
PRELIMINARY	☒	☒
FINAL	☒	☐
CONSTRUCTION	☐	☐
OTHER	☐	☐

DRAWN: DM
CHECKED: ES
DATE: 11/21/08
SCALE: 1"=20'
JOB NO.: 20071143
SHEET: ROW-1